PURPOSE: DIVISION

AREA NAME: MOUNT BARKER

APPROVED:

MAP REF: 6627/7/P

COUNCIL: MOUNT BARKER DISTRICT COUNCIL

DEPOSITED/FILED:

LAST PLAN:

DEVELOPMENT NO: 580/D008/15/002

SHEET 1 OF 2

65108_text_01_v01

AGENT DETAILS: BLEEZE NEALE & ASSOCIATES PTY LTD
27, 19TH ST
GAWLER SOUTH SA 5118
PH: 85226700
FAX:

SURVEYORS CERTIFICATION:

AGENT CODE: BLNE

REFERENCE: G1982-STG5A

SUBJECT TITLE DETAILS:

PREFIX	VOLUME	FOLIO	OTHER	PARCEL	NUMBER	PLAN	NUMBER	HUNDRED / IA / DIVISION	TOWN	REFERENCE NUMBER
PT CT	6193	638		ALLOTMENT(S)	5002	D	?	MACCLESFIELD		

OTHER TITLES AFFECTED:

EASEMENT DETAILS:

STATUS	LAND BURDENED	FORM	CATEGORY	IDENTIFIER	PURPOSE	IN FAVOUR OF	CREATION

ANNOTATIONS:

SHEET 2 OF 2

65108_pland_1_V01

ENLARGEMENT Z3

SCALE 0 15 30 45 60 METRES 75

REFERENCE MARKS

CNR	BEARING	FROM	DIST	PSM NO
13	4°17'	PSM FD	0·95	6627/14699

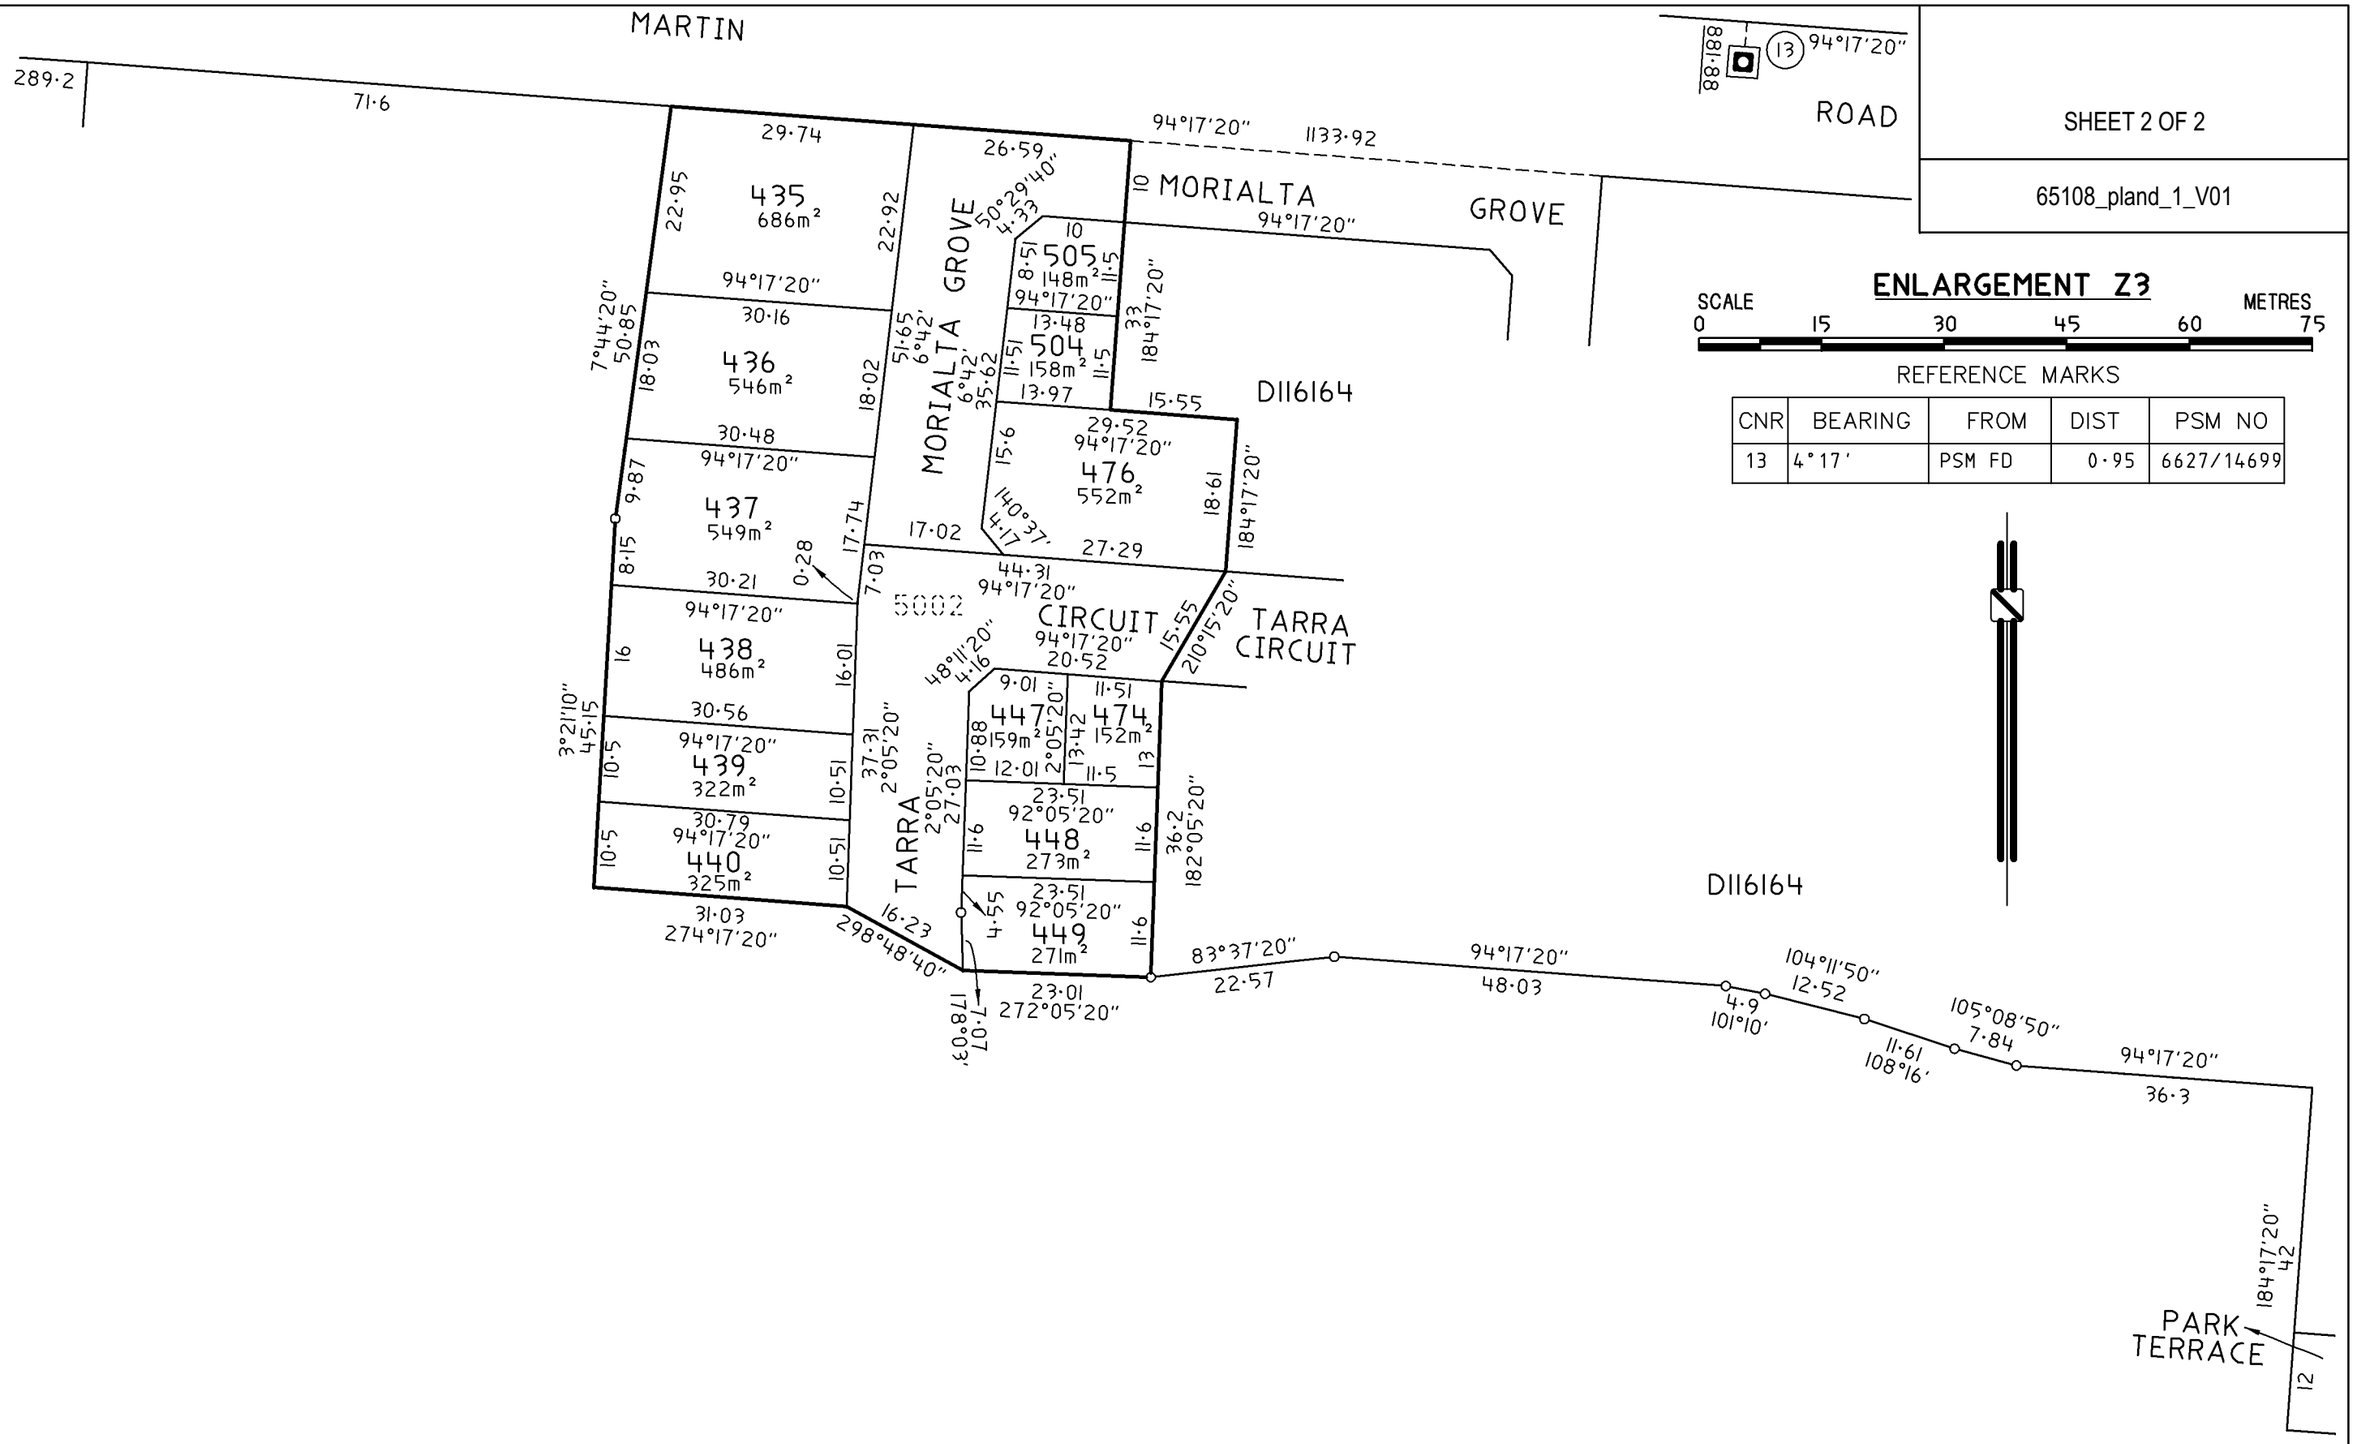

BLEEZE, NEALE & ASSOCS. PTY. LTD.
SURVEYING CONSULTANTS ACN 008 174 070
27 19TH STREET, GAWLER SOUTH, SA, 5118
TEL:85226700
EMAIL: admin@bleezenealesurveyors.com
REF:G1982-STG5A-V3